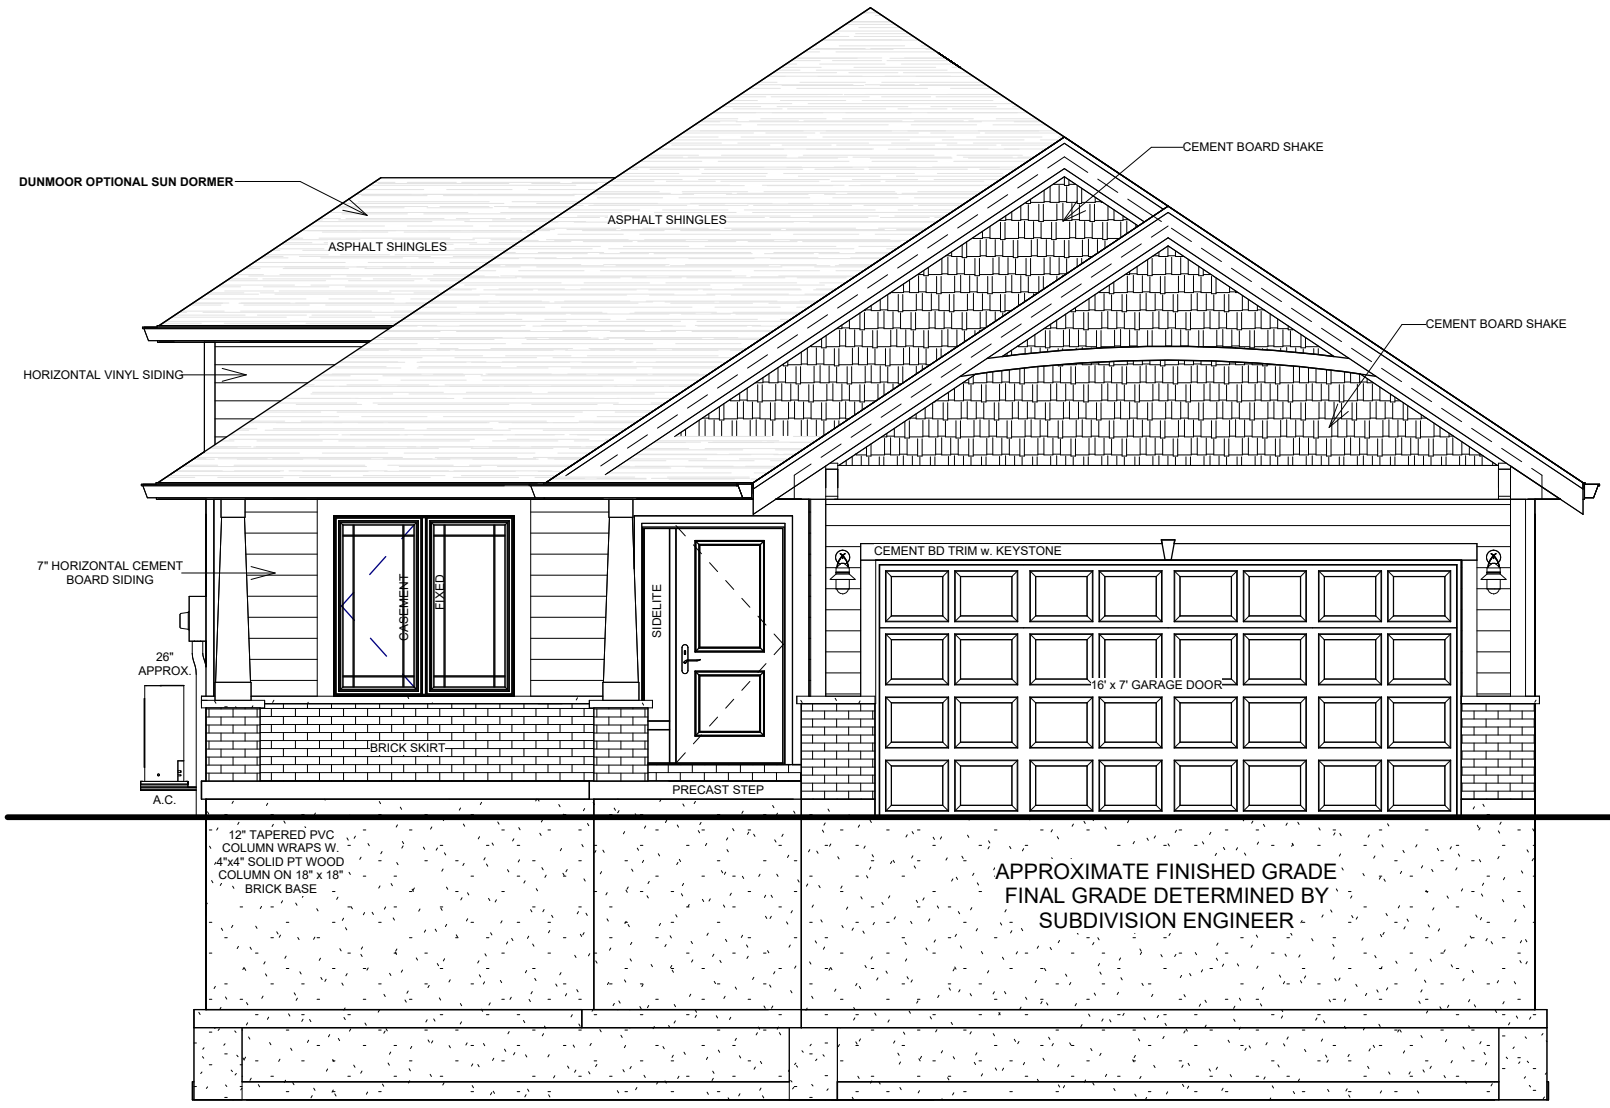

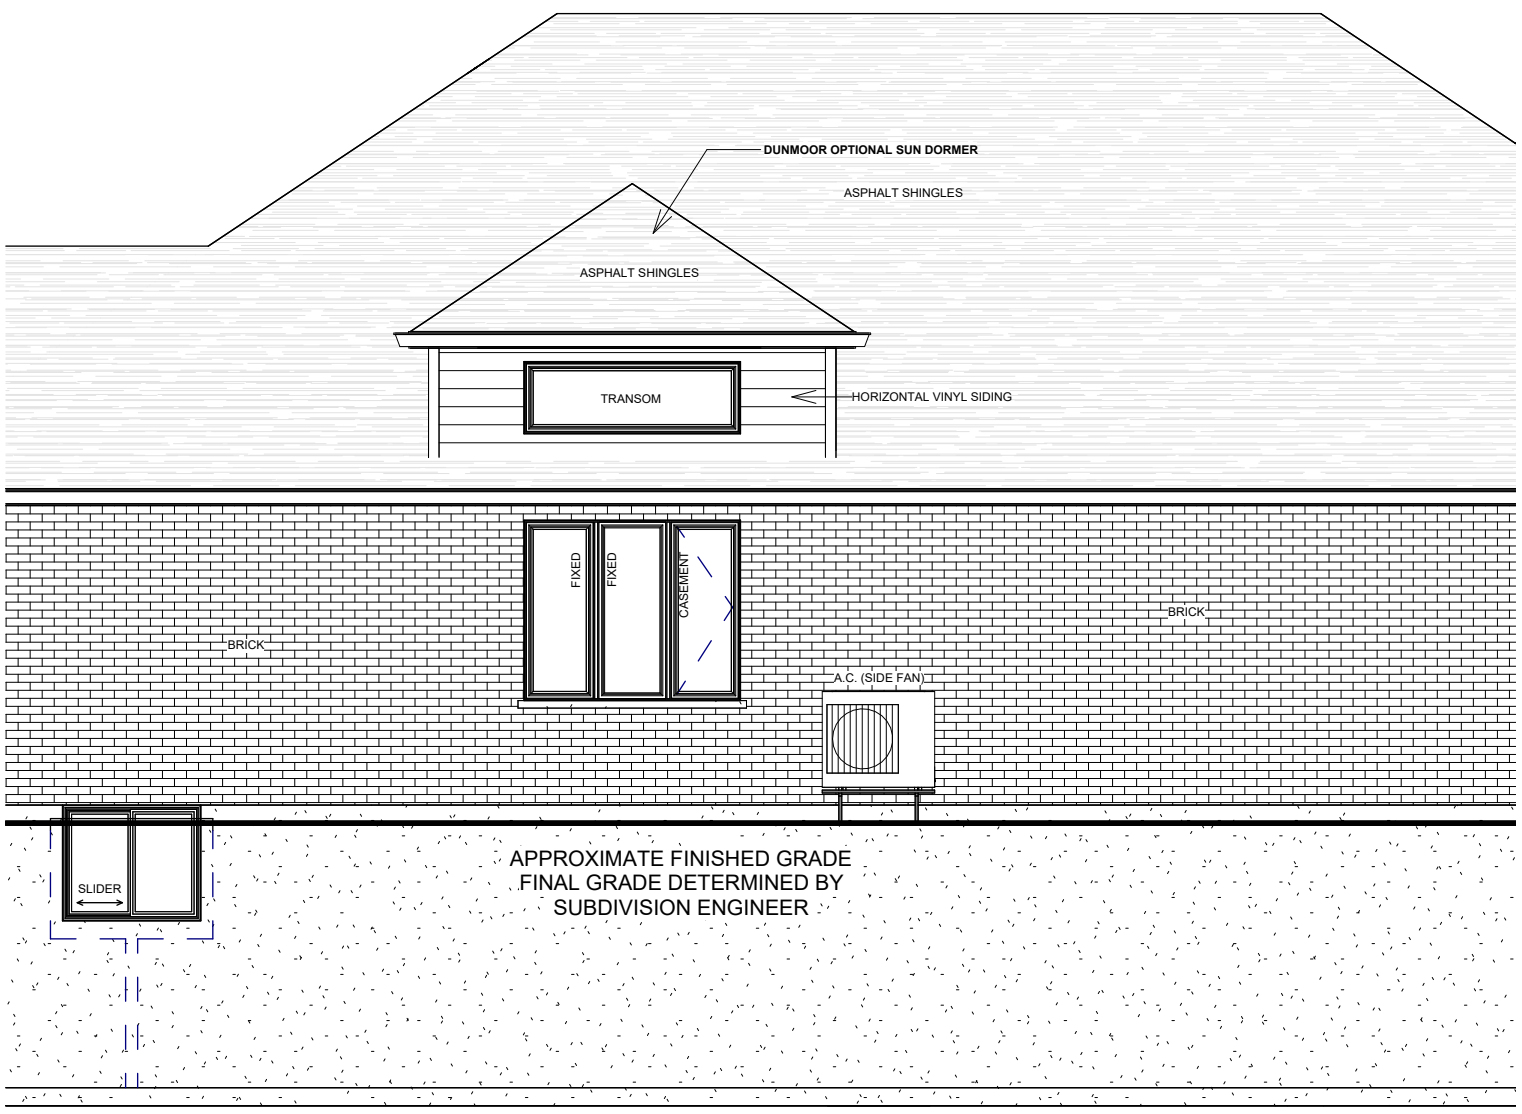

DUNMOOR SUN DORMER

Add Sun Dormer to Breakfast Area. Includes upgrade of standard Breakfast Area window to a 72" x 60" slipt fixed/fixed/casement window and additional 60" x 24" fixed transom window in Dormer